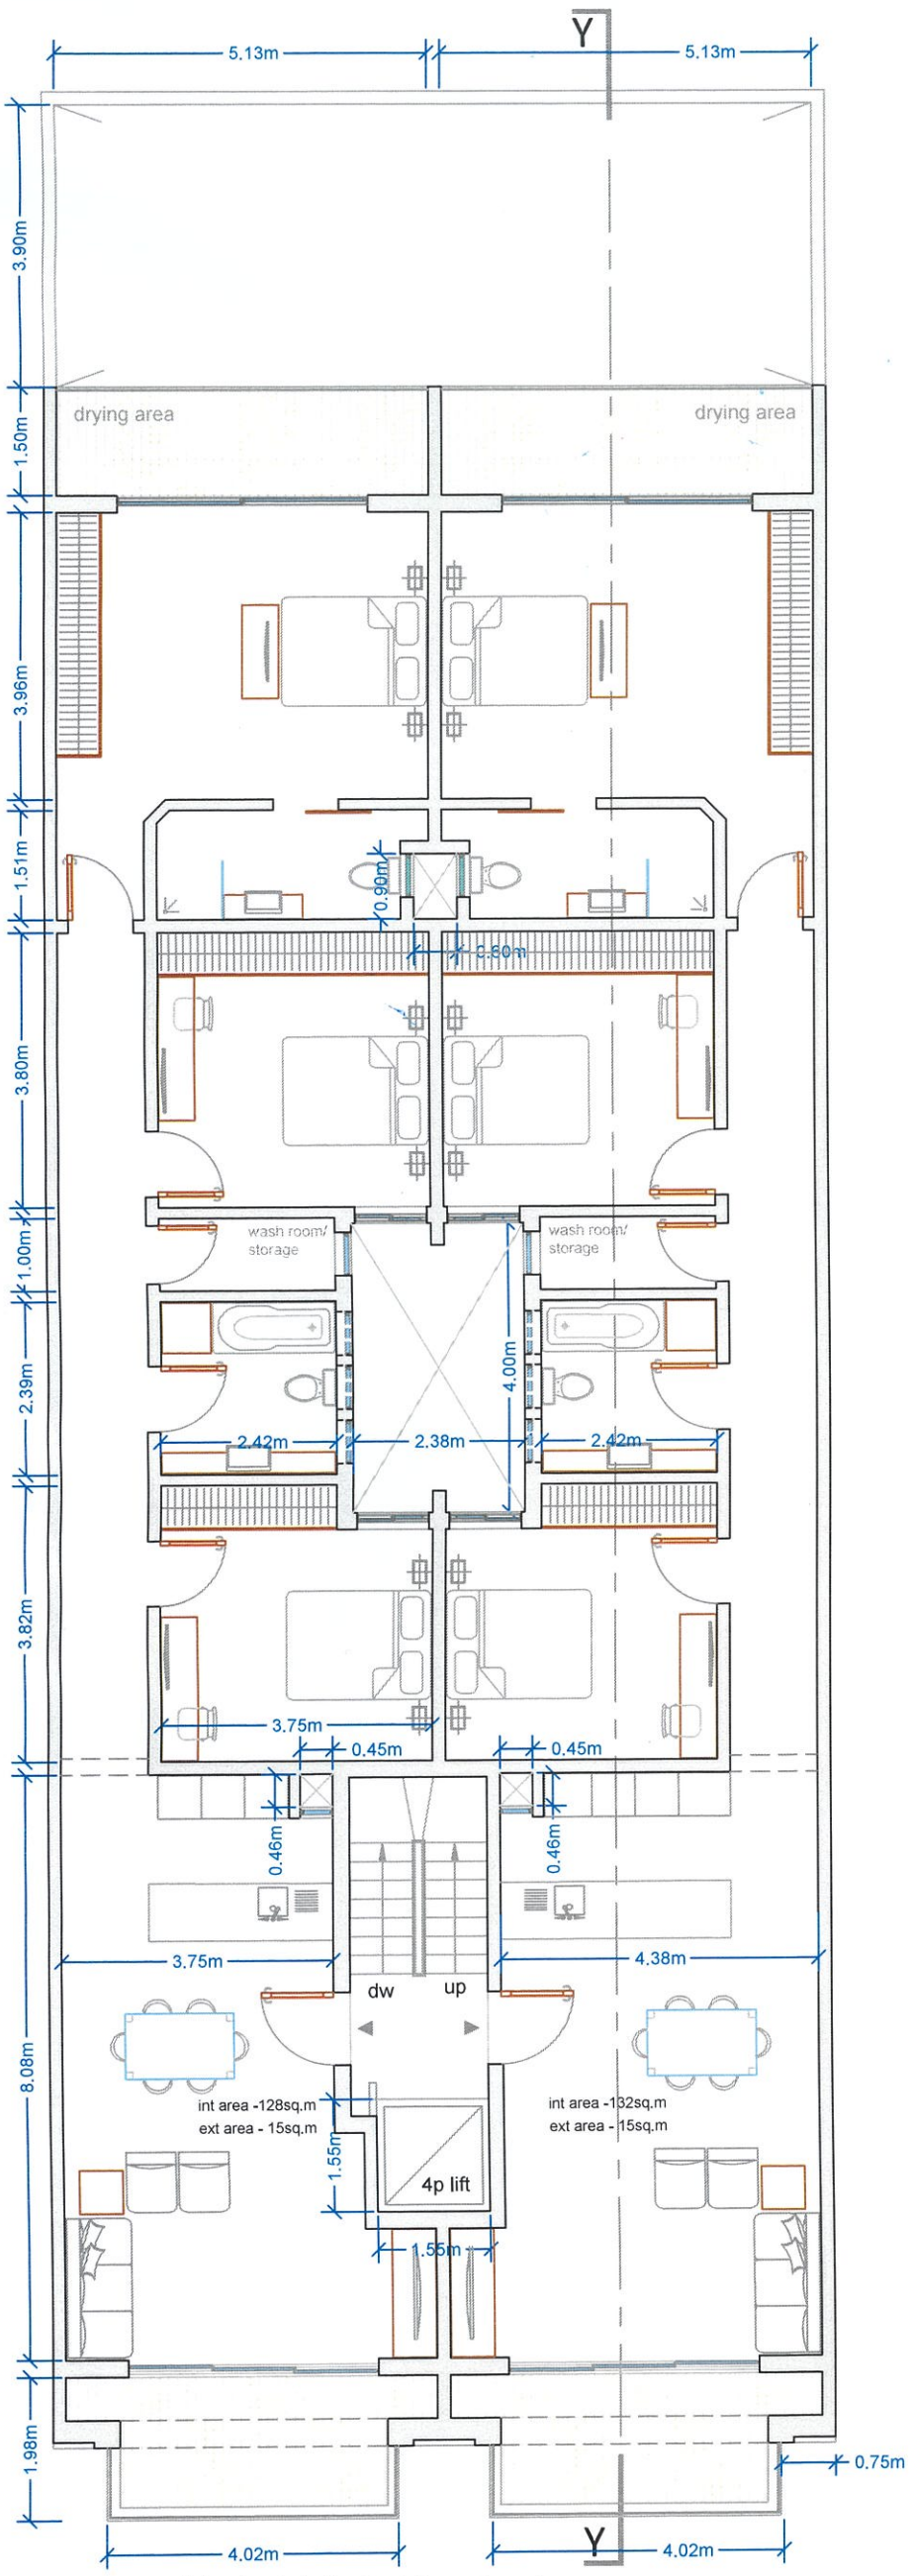

proposed typical 1st - 3rd floor levels

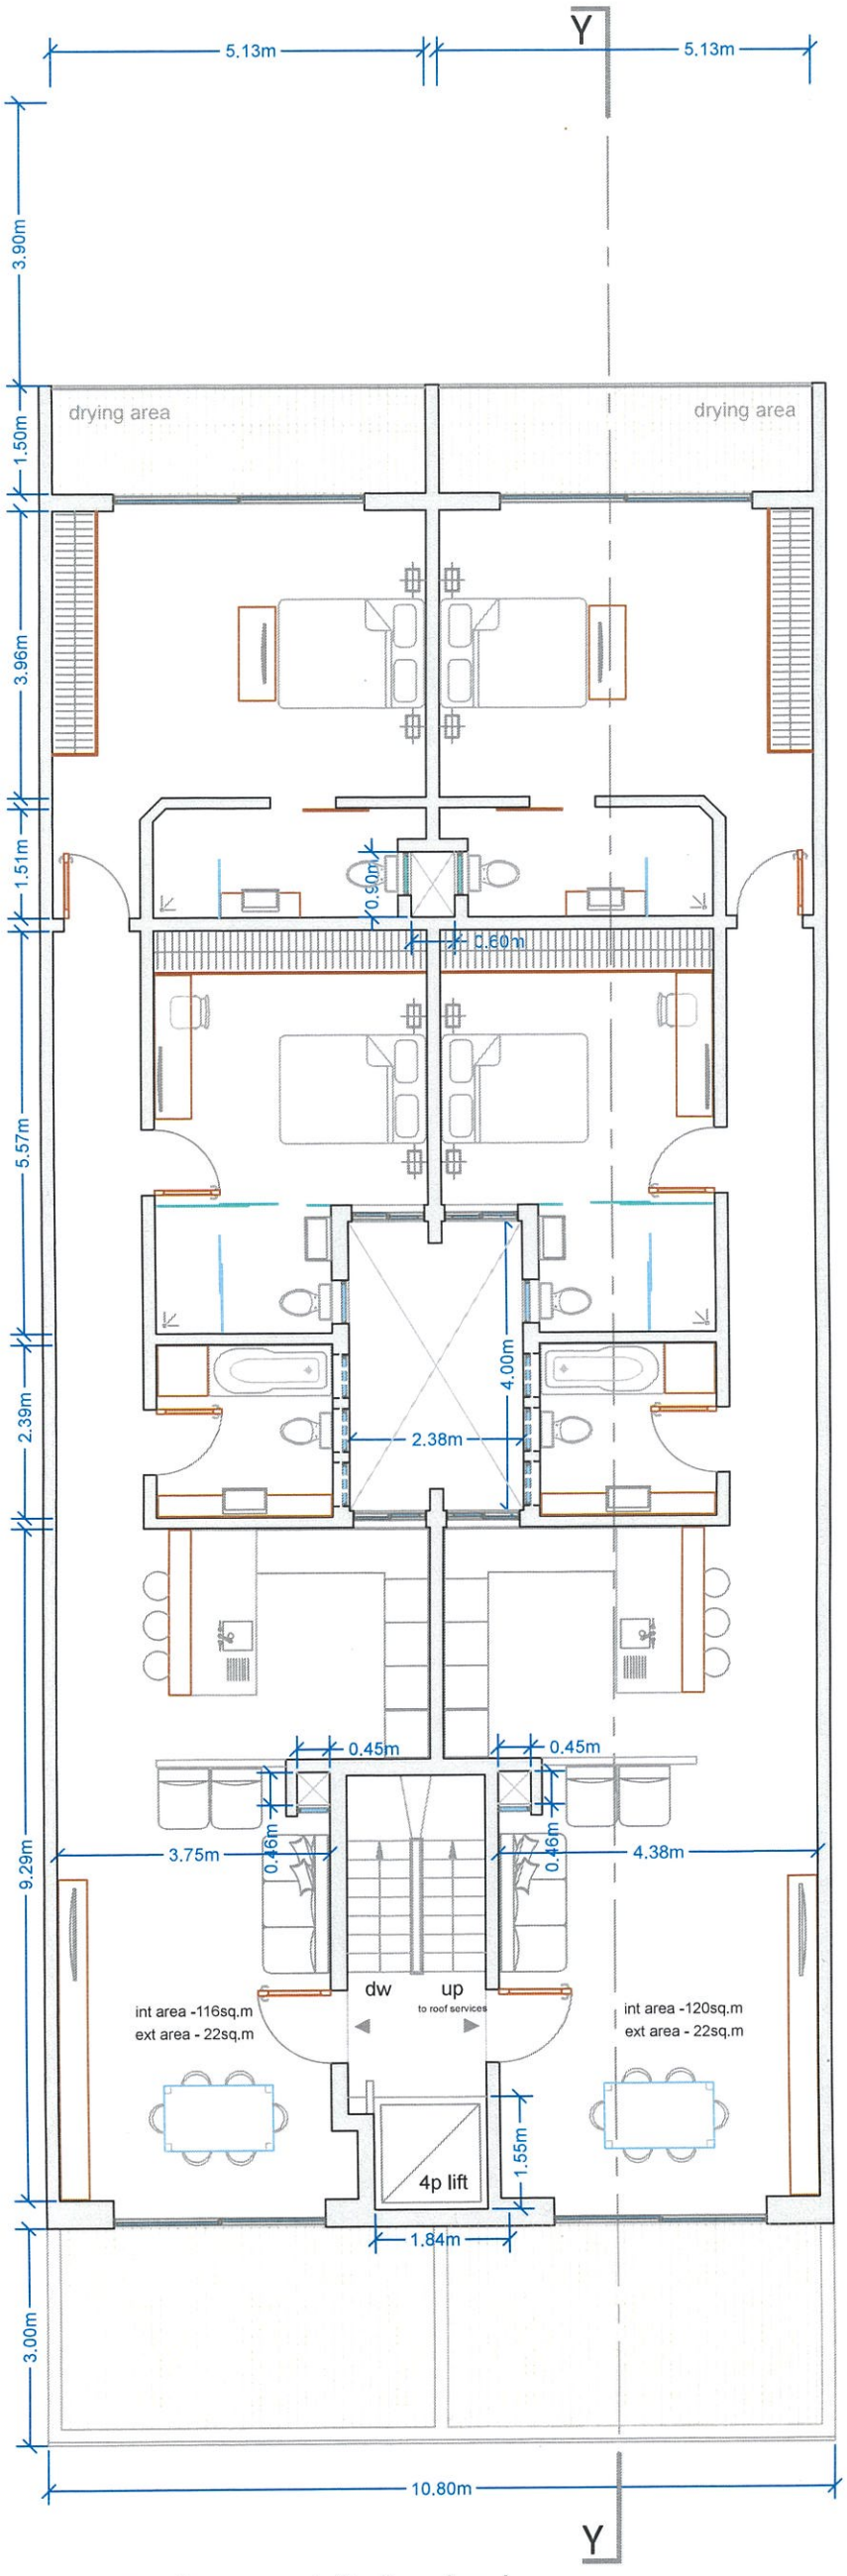

proposed recessed 4th floor level

ELZAN PROPERTIES

REVISIONS			
REF.	DATE	DESCRIPTION	INT.
1	11/10/2018	proposed drawings	M.A
2	18/10/2018	proposed drawings	M.A
3			
4			
5			

SUBJECT

To Demolish existing terraced house and construct 5 basement garages, 1 maisonette with a pool and 8 apartment.

Site at:
Triq l-Isqof Cocco Palmeri,
Sannat, Gozo.

Date	18th OCT 2018
File No.	5820
Drwg. No.	5820/2
Scale	1 : 100 (A3)
Drawn	M. Axiaq

ARCHITECT & CIVIL ENGINEER
EMANUEL VELLA
'THE CLIFF'
Mons. P.Pace STR.,
Victoria Gozo Tel: 21551963
email : evella.perit @ gmail.com